EMP-105, SUB 0

OFFICIAL COPY

May 30 2019

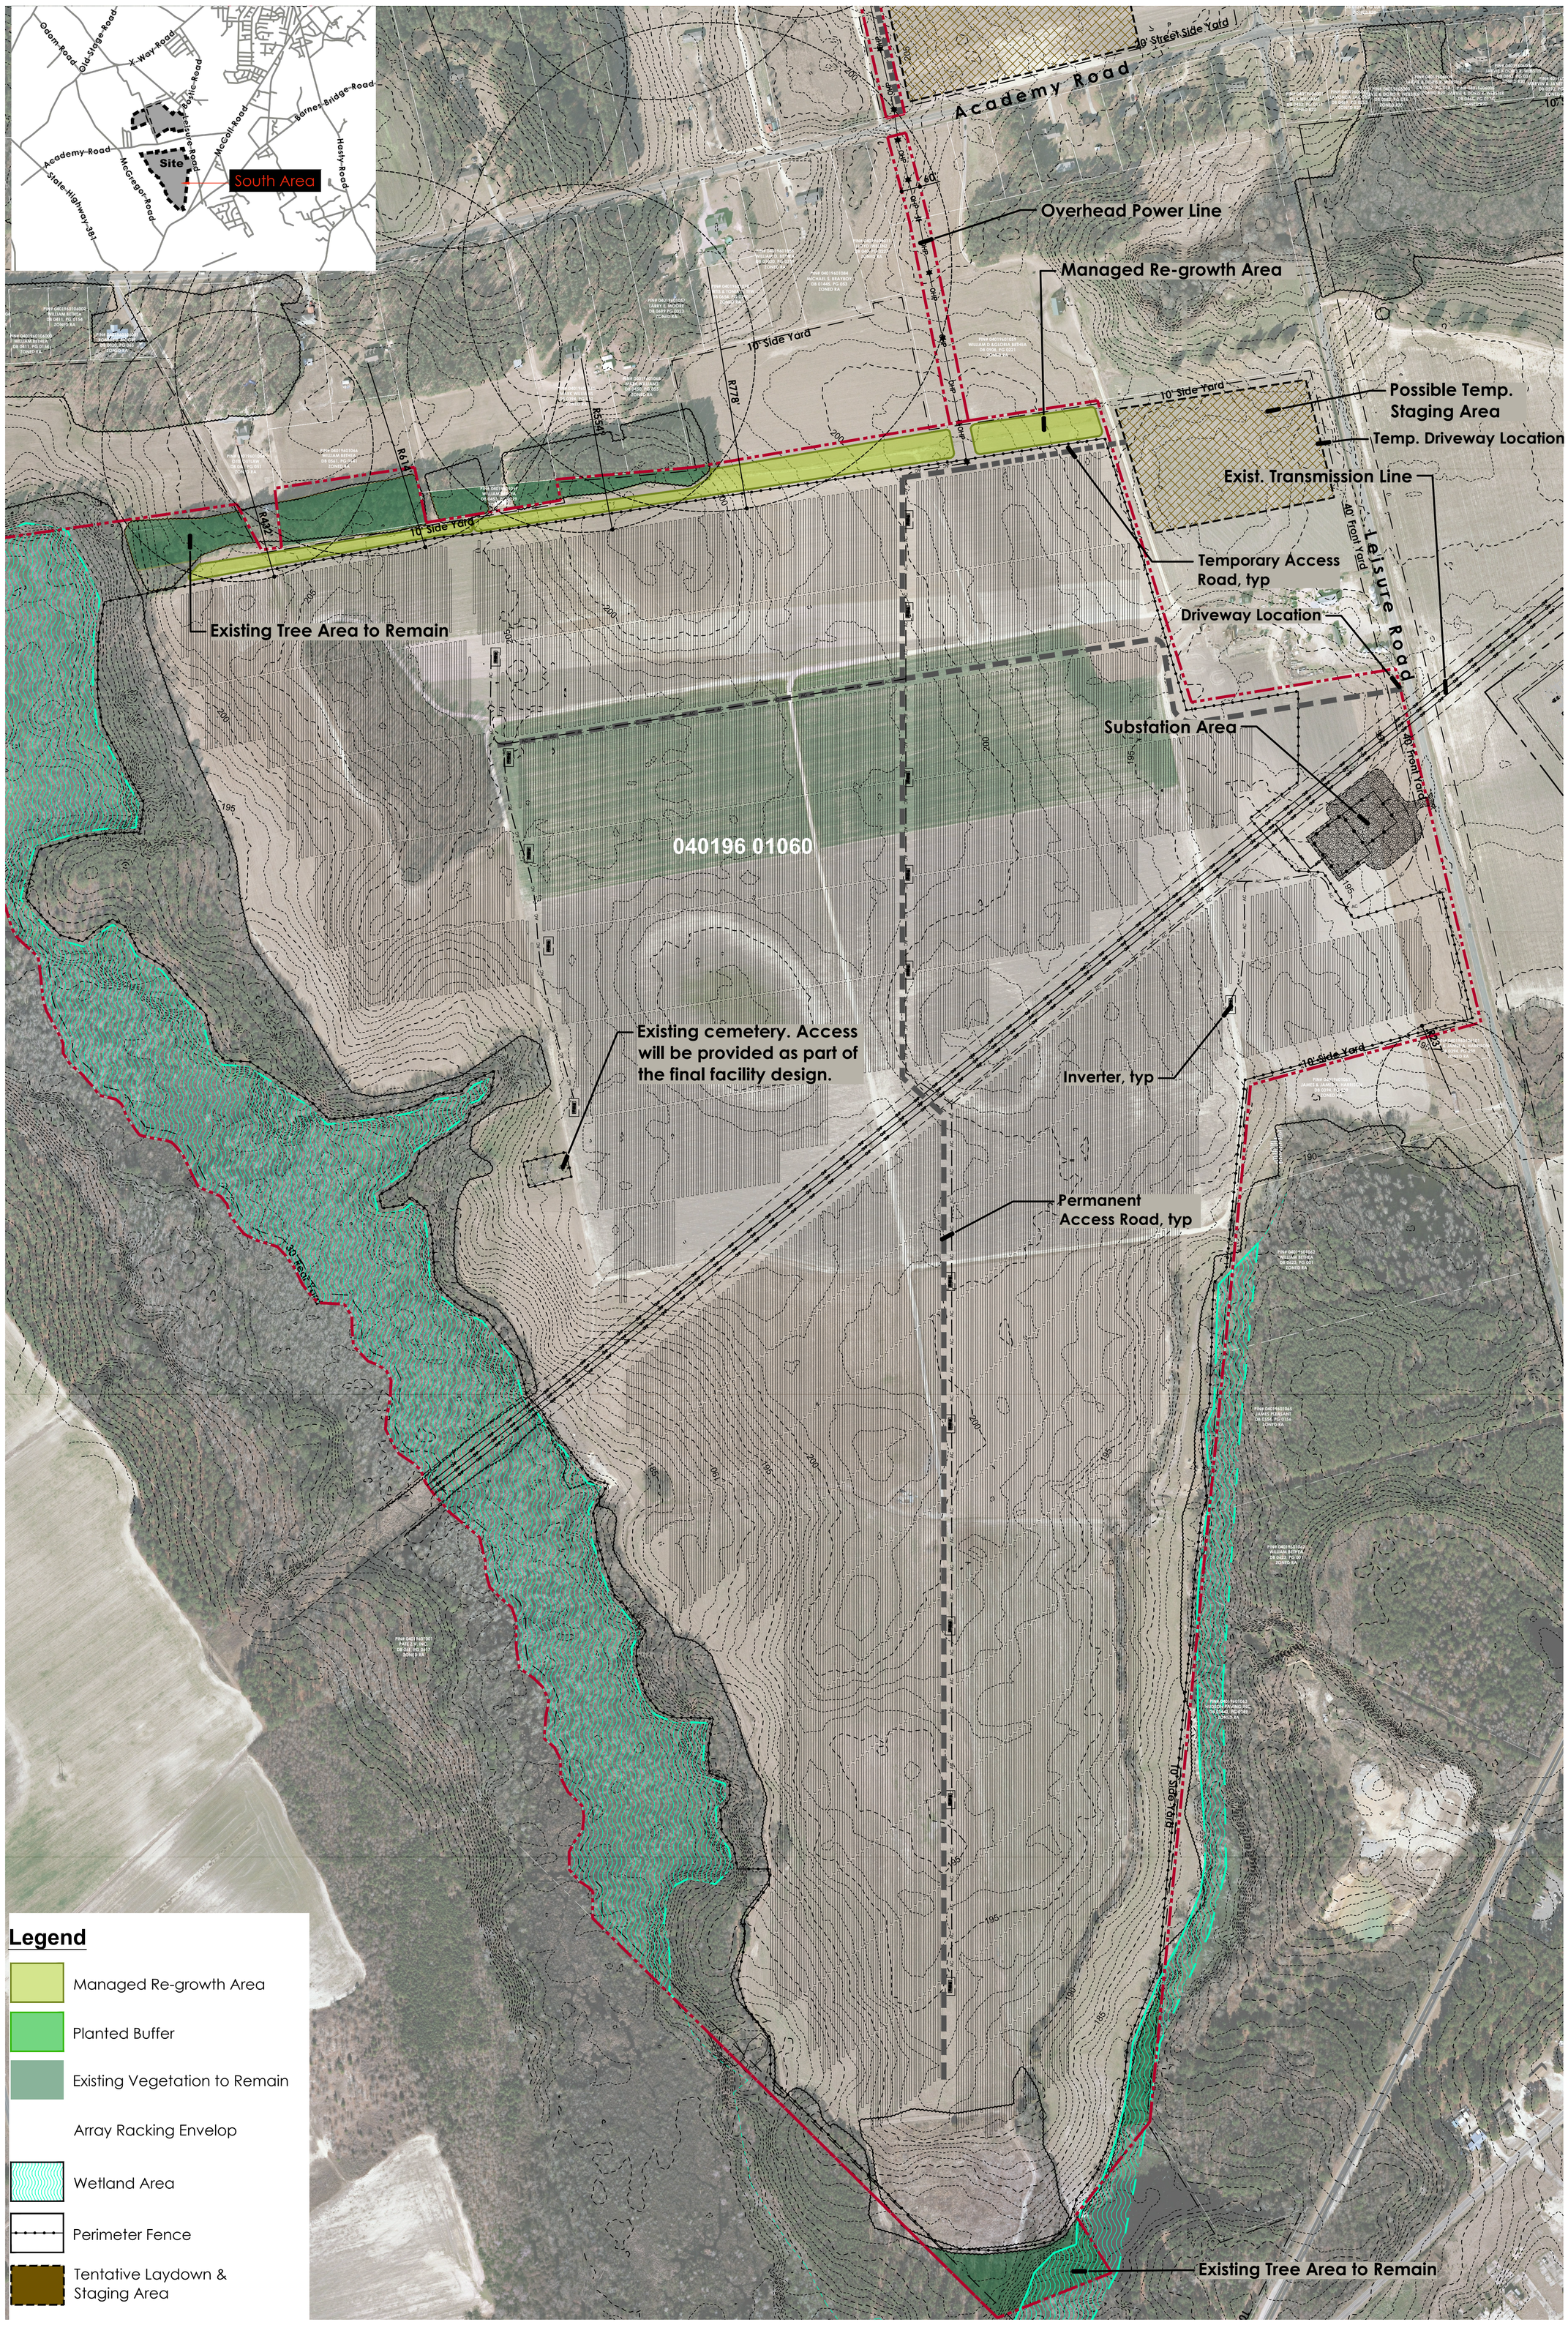

Legend

- Managed Re-growth Area
- Planted Buffer
- Existing Vegetation to Remain
- Array Racking Envelop
- Wetland Area
- Perimeter Fence
- Tentative Laydown & Staging Area

Friesian Solar

Scotland County, NC

SUNSTUDIO

Client

BIRDSEYE RENEWABLE ENERGY

Title

Concept Plan

Date

05.30.19

Scale

0 200 400 Feet

Sheet Number

SP-1